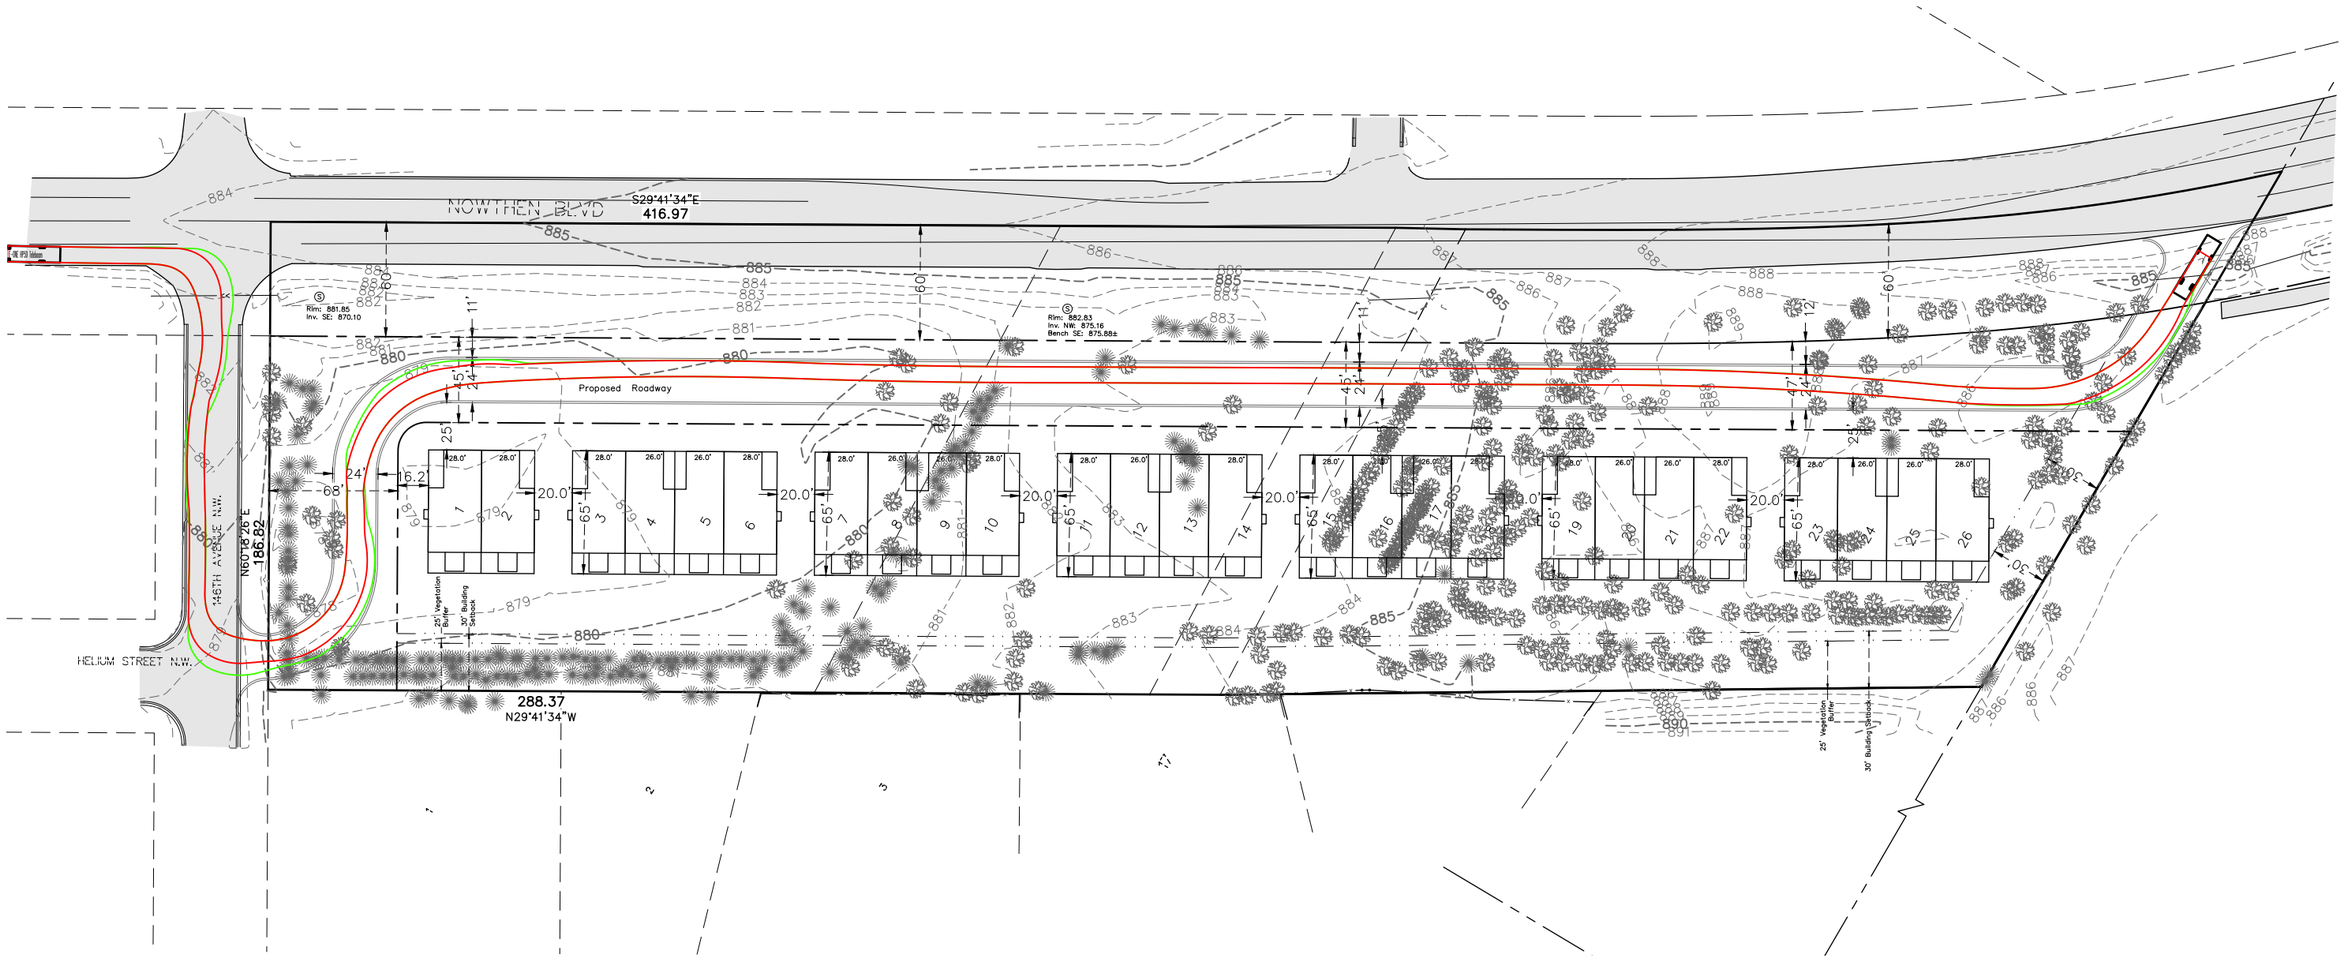

Total Area of Property = 241,658 sq. ft. or 5.55 acres including Anoka County right of way

40 0 40 80
SCALE IN FEET

DATE	REVISION

Feb 24, 2020 – 10:14am
K:\cad_surv\Land Desktop 2008\4455.01 (3373.16)\dwg\3373.16 TOPO 50 CL.dwg

DESIGNED BY: BP	
DRAWN BY: MSS	DATE: 02/06/20
CHECKED BY: BP	FILE NO. 3373.16

Hakanson Anderson
Civil Engineers and Land Surveyors
3601 Thurston Ave., Anoka, Minnesota 55303
763-427-5860 FAX 763-427-0520
www.haa-inc.com

SKETCH PLAN
4-PLEX BUILDING

SHEET 1 OF 1 SHEETS

© 2020 HAKANSON ANDERSON ASSOCIATES