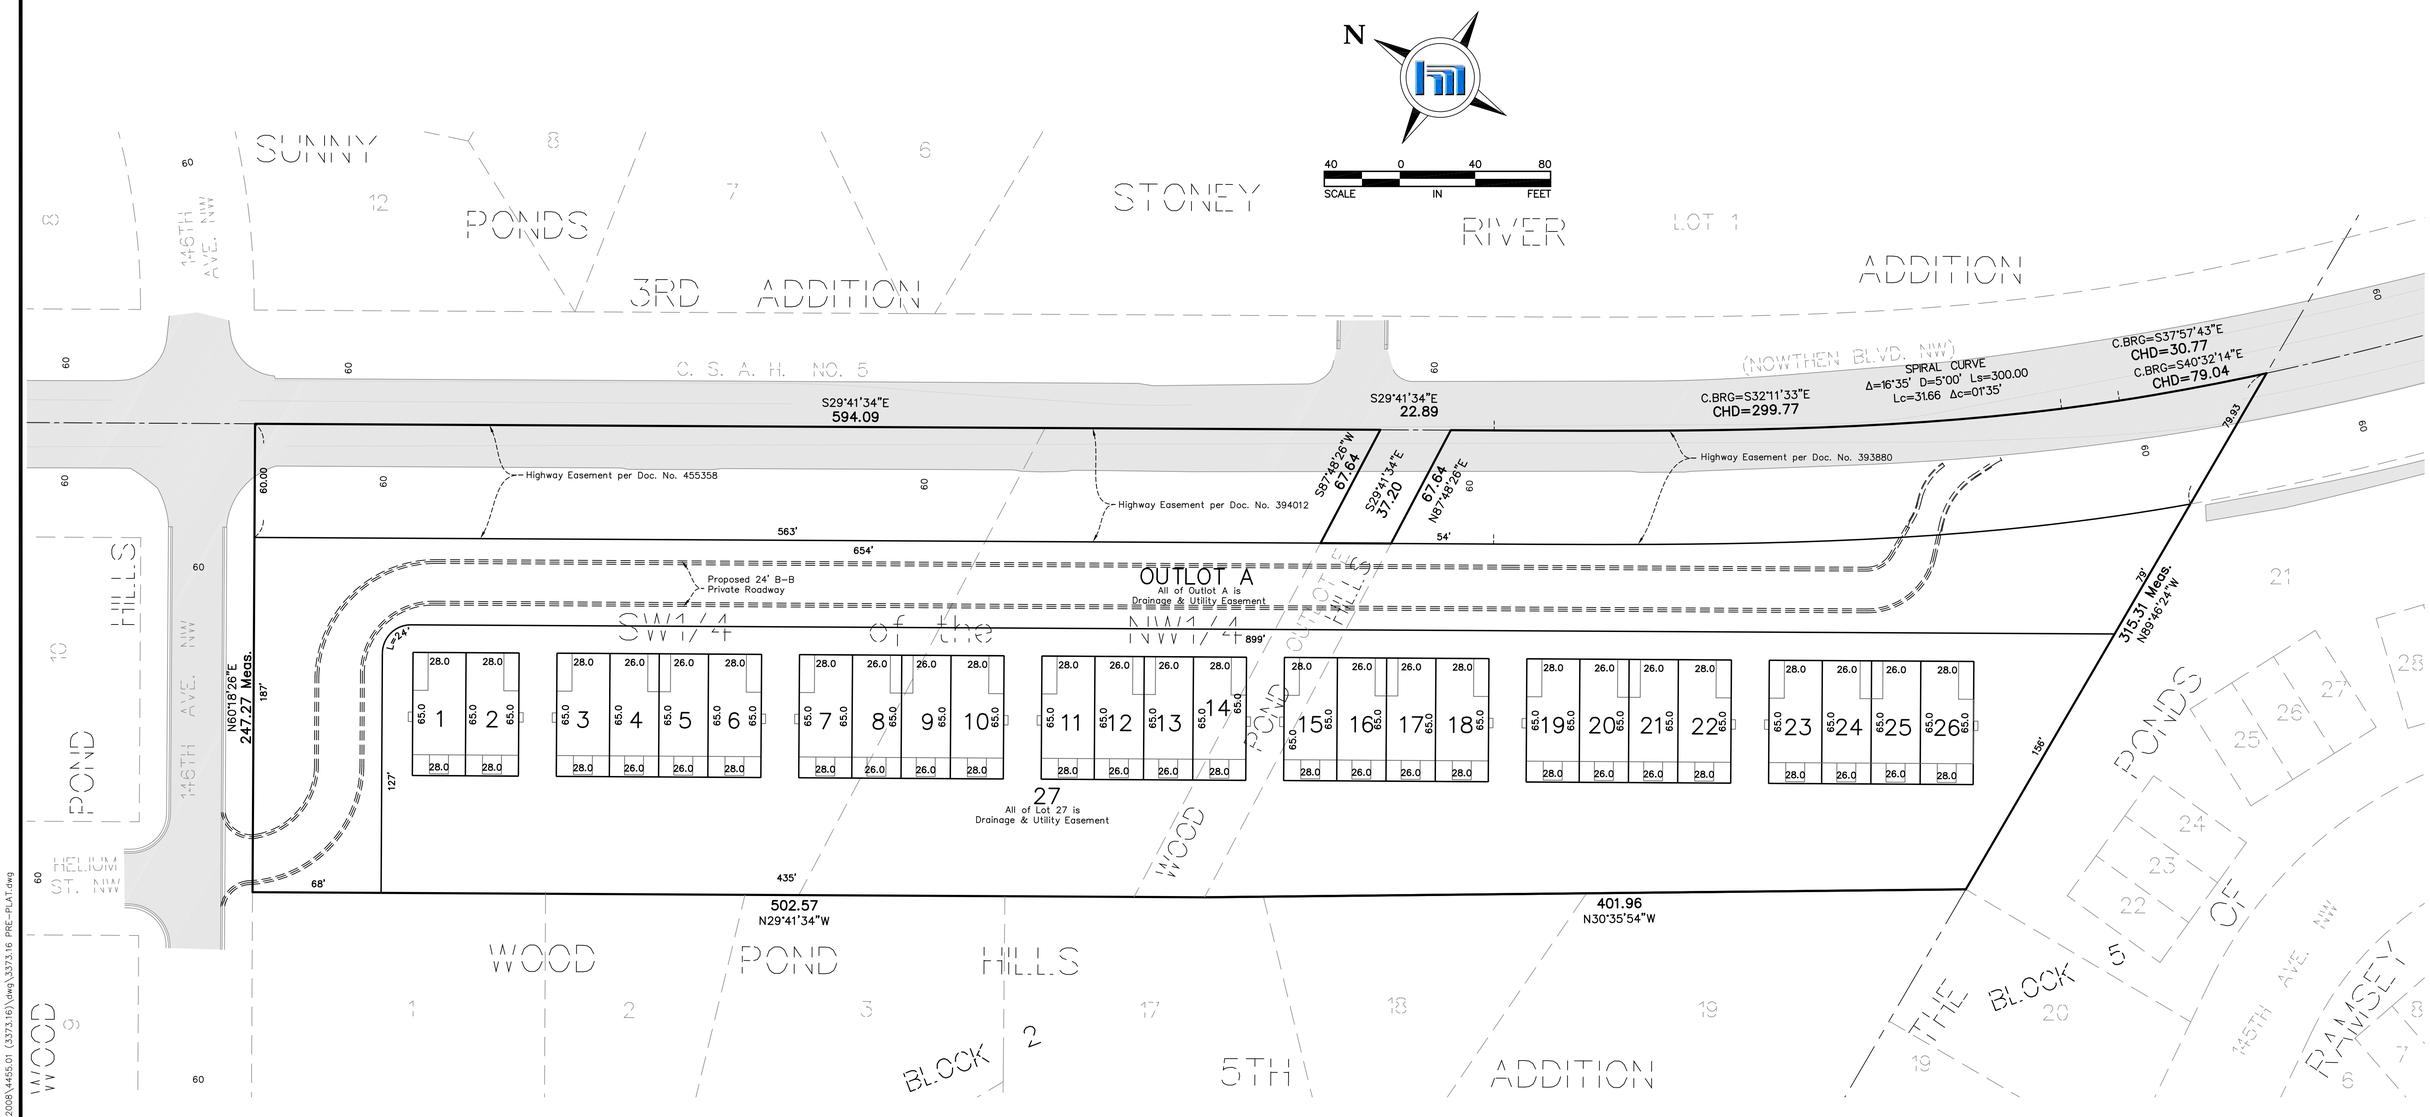

DATE	REVISION
04/24/20	Revise Plat Name

I hereby certify that this plan, specification, or report was prepared by me or under my direct supervision and that I am a duly Licensed Professional Land Surveyor under the laws of the State of Minnesota.

BRIAN PERSON, LS

Date 03/05/20 Lic. No. 49138

DESIGNED BY: BP
DRAWN BY: SMM
CHECKED BY: BP

Hakanson Anderson
Civil Engineers and Land Surveyors
3601 Thurston Ave., Anoka, Minnesota 55303
763-427-5860 FAX 763-427-0520
www.haa-inc.com

HAMPTON TOWNHOMES

PLATINUM LAND, LLC

PRELIMINARY PLAT

CITY OF RAMSEY, MINNESOTA

SHEET 1 OF 1 SHEETS

4455.01

Apr 24, 2020 1:13pm
K:\cad_Jobs\Land Desktop 2008\4455.01 (3373.16)\dwg\3373.16 PRE-PLAT.dwg