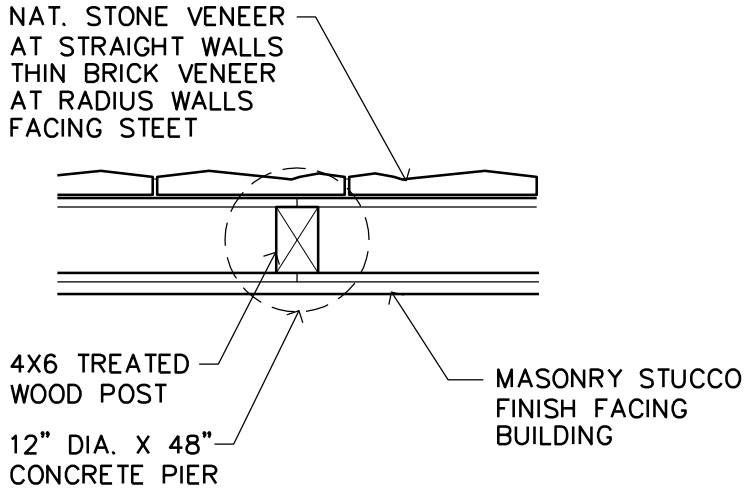

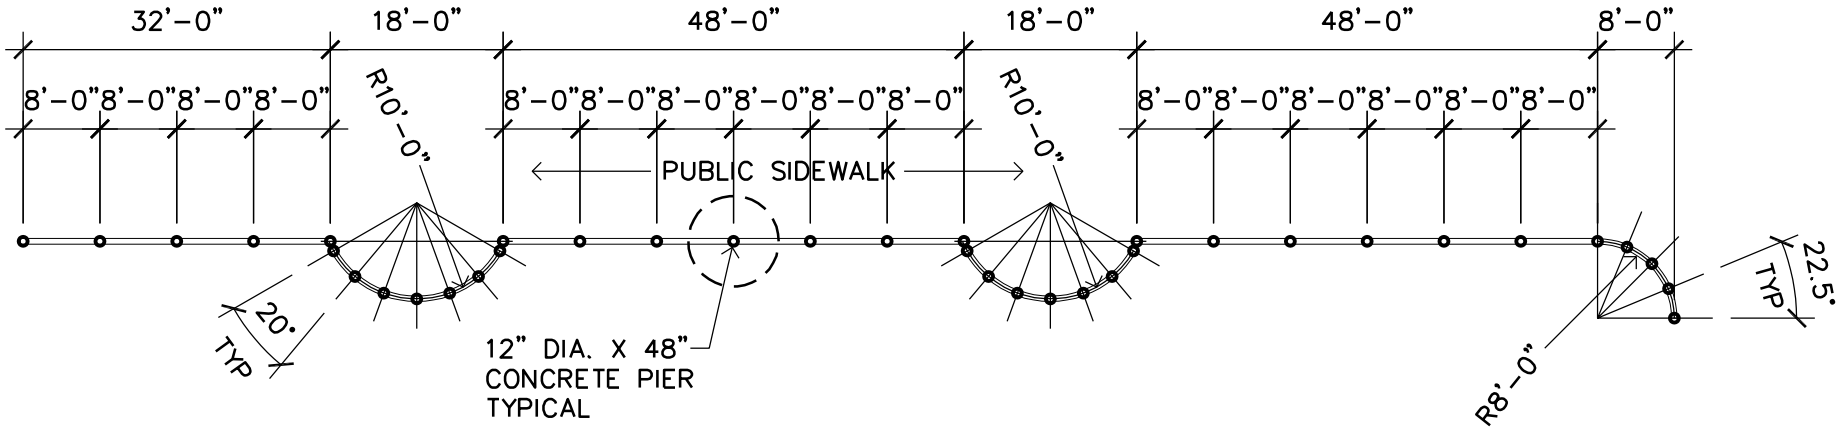

PROJECT NAME:

O'REILLY – RAMSEY
RAMSEY, MINNESOTA
DECORATIVE STONE WALL

DATE:
5/5/21

LAMPERT ARCHITECTS
420 Summit Avenue, St. Paul, MN 55102 Phone: 763.755.1211 Fax: 763.757.2849