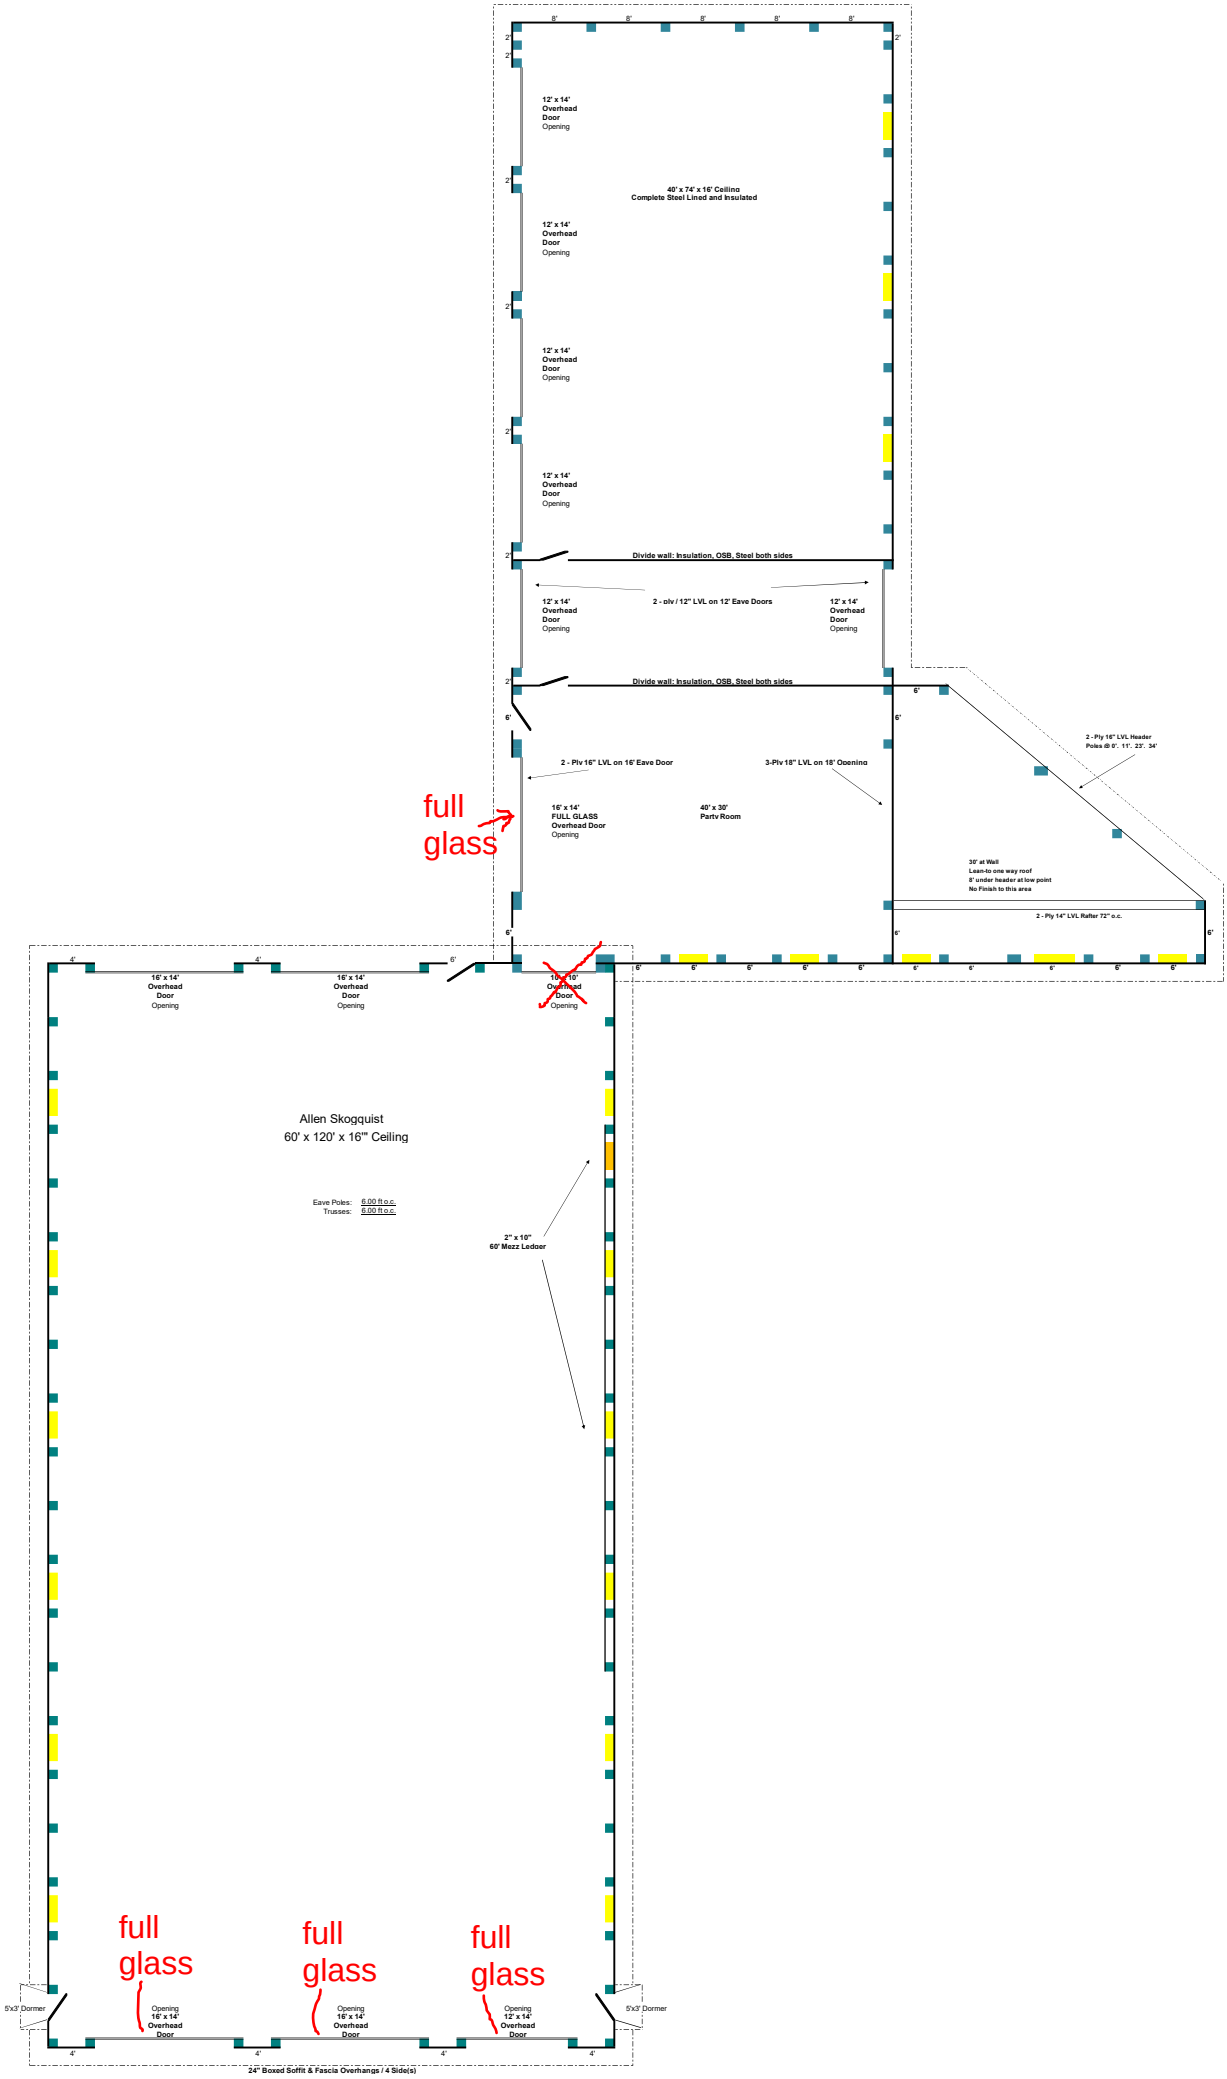
12' x 14'
Overhead
Door
Opening
40' x 74' x 16' Ceiling
Complete Steel Lined and Insulated
Divide wall: Insulation, OSB, Steel both sides
2 - plv / 12" LVL on 12' Eave Doors
2 - Ply 16" LVL on 16' Eave Door
3-Ply 18" LVL on 18' Opening
full glass
16' x 14'
FULL GLASS
Overhead Door
Opening
40' x 30'
Party Room
2 - Ply 16" LVL Header
Poles @ 6', 11', 23', 34'
30' at Wall
Lean-to one way roof
8' under header at low point
No Finish to this area
2 - Ply 14" LVL Rafter 72" o.c.
16' x 14'
Overhead
Door
Opening
Allen Skogquist
60' x 120' x 16'" Ceiling
Eave Poles: 6.00 ft o.c.
Trusses: 6.00 ft o.c.
2" x 10"
60' Mezz Ledger
full glass
full glass
full glass
Opening
16' x 14'
Overhead
Door
Opening
12' x 14'
Overhead
Door
5'x3' Dormer
24" Boxed Soffit & Fascia Overhangs / 4 Side(s)