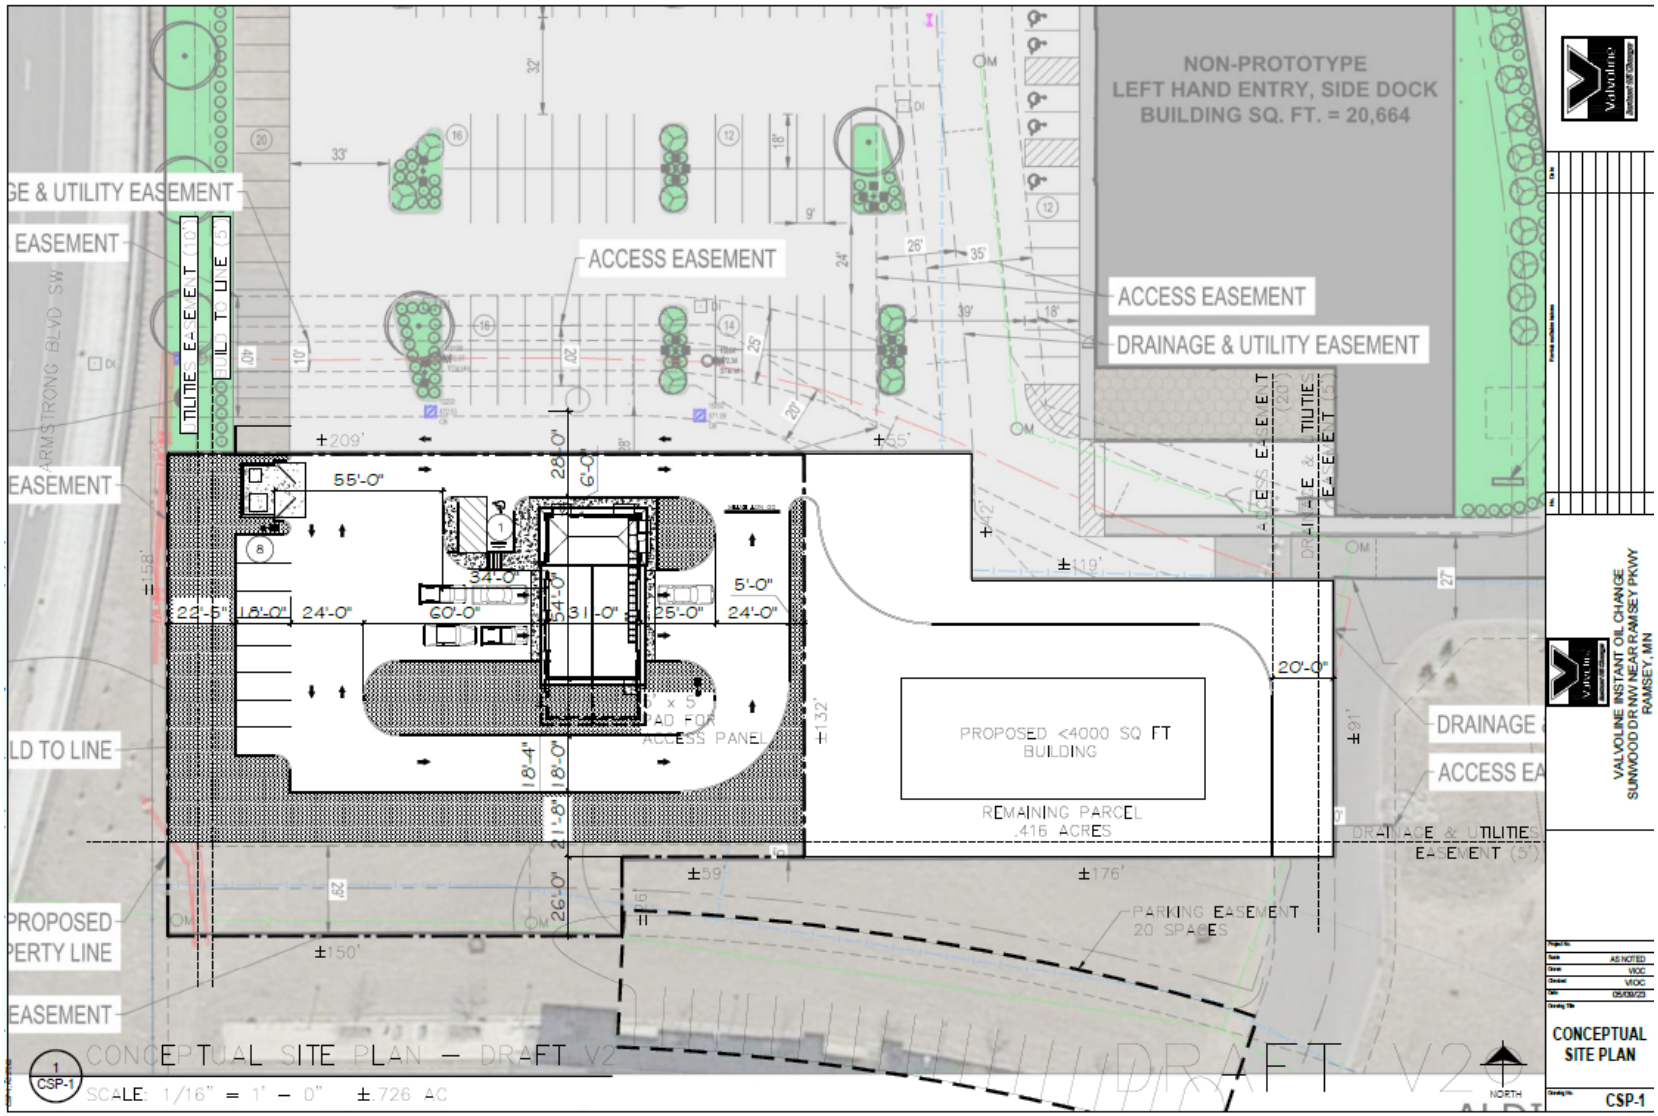Valvoline Site Plan