CITY OF RAMSEY

CONSTRUCTION PLANS FOR

DICKENSON'S MISSISSIPPI ESTATES STREET RECONSTRUCTION

GRADING, AGGREGATE BASE, PLANT MIXED BITUMINOUS PAVEMENT, CONCRETE CURB & GUTTER, STORM SEWER, WATERMAIN, EROSION AND SEDIMENT CONTROL

CITY IMPROVEMENT PROJECT 25-04

MARCH, 2025

RESOURCE LIST

CITY OF RAMSEY

City Hall
7550 Sunwood Drive NW.
Ramsey, MN 55303

AGGREGATE STOCKPILE SITE:
RAMSEY PUBLIC WORKS, 14199 JASPER STREET NE

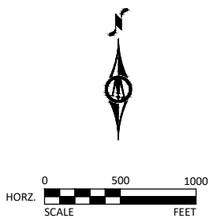

SCALES

PLAN 0' 50'

PROFILE 0' 50' HORIZ.
0' 5' VERT.

INDEX MAP 0' 600'

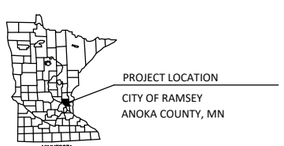

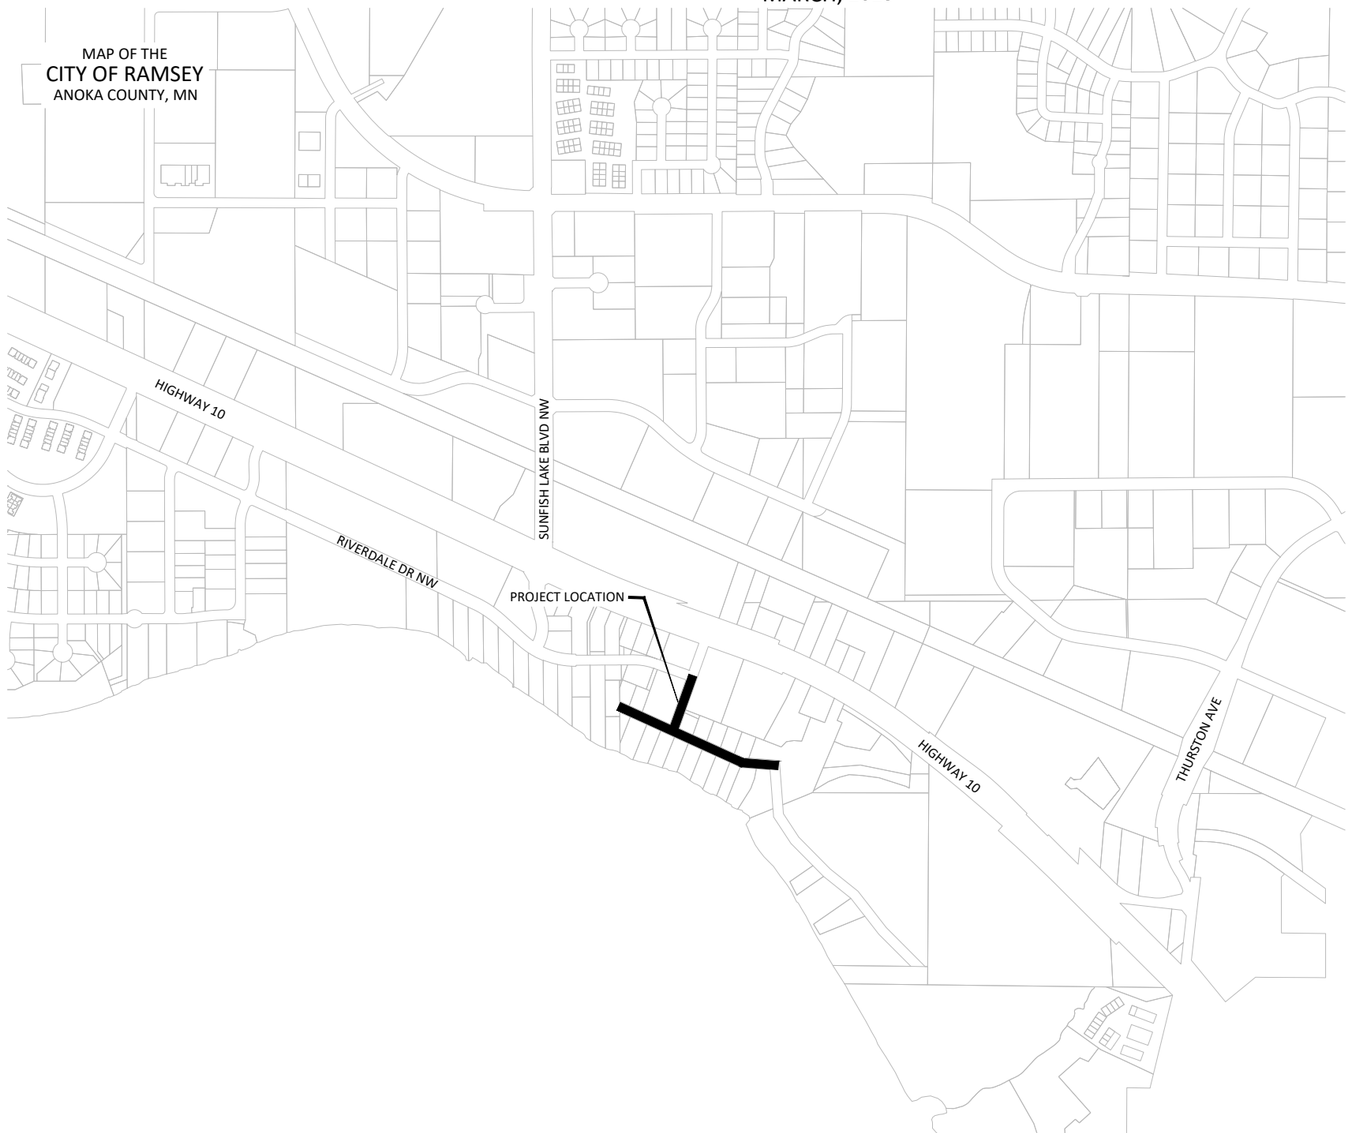

SHEET NUMBER	SHEET TITLE
1 - 2	TITLE SHEET, LEGEND
3	STATMENT OF ESTIMATED QUANTITIES
4	LOCATION PLAN
5 - 7	EXISTING CONDITIONS & REMOVALS
8	TYPICAL SECTIONS
9 - 12	STANDARD DETAILS
13	PROJECT SPECIFIC DETAIL - HYDRODYNAMIC SEPARATOR STRUCTURE
14 - 16	STORMWATER POLLUTION PREVENTION PLAN
17 - 19	EROSION CONTROL & TURF RESTORATION
20 - 22	WATERMAIN & SANITARY SEWER - PLAN & PROFILE
23	WATERMAIN - PLAN & PROFILE ALTERNATE 1
24	TEMPORARY WATER PLAN
25	STORM SEWER - PLAN & PROFILE
26 - 29	STREET IMPROVEMENTS - PLAN & PROFILE
30	INTERSECTION DETAILS
31 - 39	CROSS SECTIONS
40 - 41	LANDSCAPE PLAN

THIS PLAN SET CONTAINS 41 SHEETS.

I HEREBY CERTIFY THAT THIS PLAN, SPECIFICATION, OR REPORT WAS PREPARED BY ME OR UNDER MY DIRECT SUPERVISION AND THAT I AM A DULY LICENSED PROFESSIONAL ENGINEER UNDER THE LAWS OF THE STATE OF MINNESOTA.

ZACHARY F. LINGL, P.E REG. NO. 56344 DATE: _____

REVIEWED & APPROVED CITY ENGINEER DATE: _____

DRAFT 2/27/2025

NOTE: EXISTING UTILITY INFORMATION SHOWN ON THIS PLAN HAS BEEN PROVIDED BY THE UTILITY OWNER. THE CONTRACTOR SHALL FIELD VERIFY EXACT LOCATIONS PRIOR TO COMMENCING CONSTRUCTION AS REQUIRED BY STATE LAW. NOTIFY GOPHER STATE ONE CALL, 1-800-252-1166 OR 651-454-0002.

THE SUBSURFACE UTILITY INFORMATION IN THIS PLAN IS UTILITY QUALITY LEVEL D UNLESS OTHERWISE NOTED. THIS UTILITY LEVEL WAS DETERMINED ACCORDING TO THE GUIDELINES OF CI/ASCE 38-02, ENTITLED "STANDARD GUIDELINES FOR THE COLLECTION AND DEPICTION OF EXISTING SUBSURFACE UTILITY DATA."

BM=870.29
TNH
STATION 702+96 - 872' LT
FERRET STREET & BUNKER LAKE BLVD, SE DITCH

PROJECT DATUM:
HORIZONTAL: ANOKA COUNTY COORDINATES (1996 ADJUSTMENT)
VERTICAL: NGVD 88

RECORD DRAWING INFORMATION
OBSERVER:
CONTRACTOR:
DATE:

©Bolton & Menk, Inc. 2025. All Rights Reserved
H:\RAMS\2AX135503000\CAD\C3D\135503G001.dwg 2/27/2025 9:20:52 AM

I HEREBY CERTIFY THAT THIS PLAN, SPECIFICATION, OR REPORT WAS PREPARED BY ME OR UNDER MY DIRECT SUPERVISION AND THAT I AM A DULY LICENSED PROFESSIONAL ENGINEER UNDER THE LAWS OF THE STATE OF MINNESOTA.

ZACHARY F. LINGL, P.E.
LIC. NO. 56344 DATE MM/DD/YYYY

BOLTON & MENK
7533 SUNWOOD DR NW, SUITE 206
RAMSEY, MN 55303
Phone: (763) 433-2851
Email: Ramsey@bolton-menk.com
www.bolton-menk.com

City of RAMSEY

DESIGNED	TJP
DRAWN	ZDB
CHECKED	ZFL
CLIENT PROJ. NO.	25-04

NO.	ISSUED FOR	DATE

CITY OF RAMSEY, MINNESOTA
DICKENSON'S MISSISSIPPI ESTATES STREET RECONSTRUCTION
TITLE SHEET

SHEET 1 OF 41