# MERRILLL AVENUE - LOS OROS ST. TO CO. 22ND STREET
## CONCEPTUAL PLAN

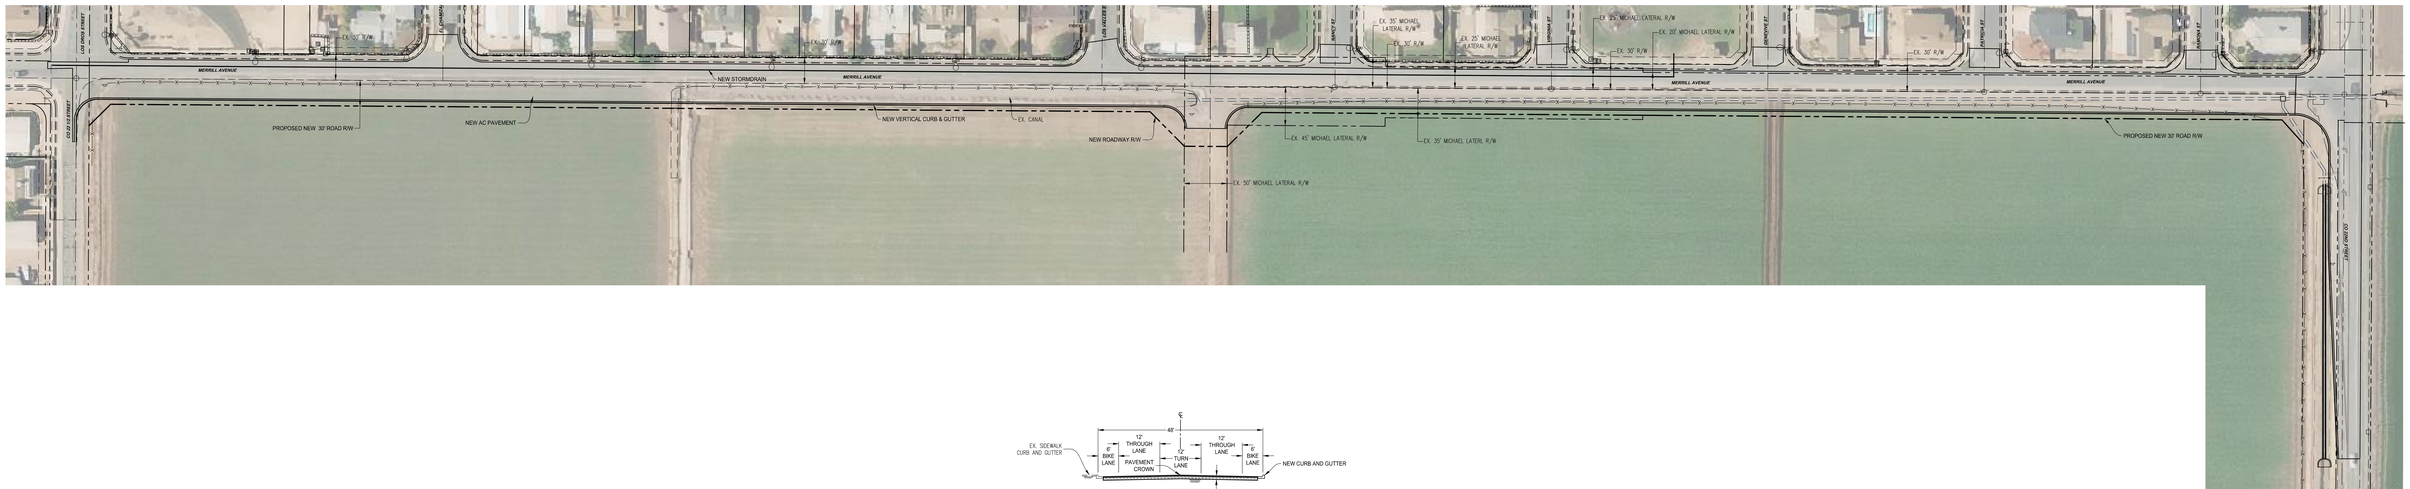


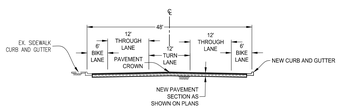


***TYPICAL SECTION***

SCALE: 1" = 10'