The Ranch at Florence
Williamson County, Texas

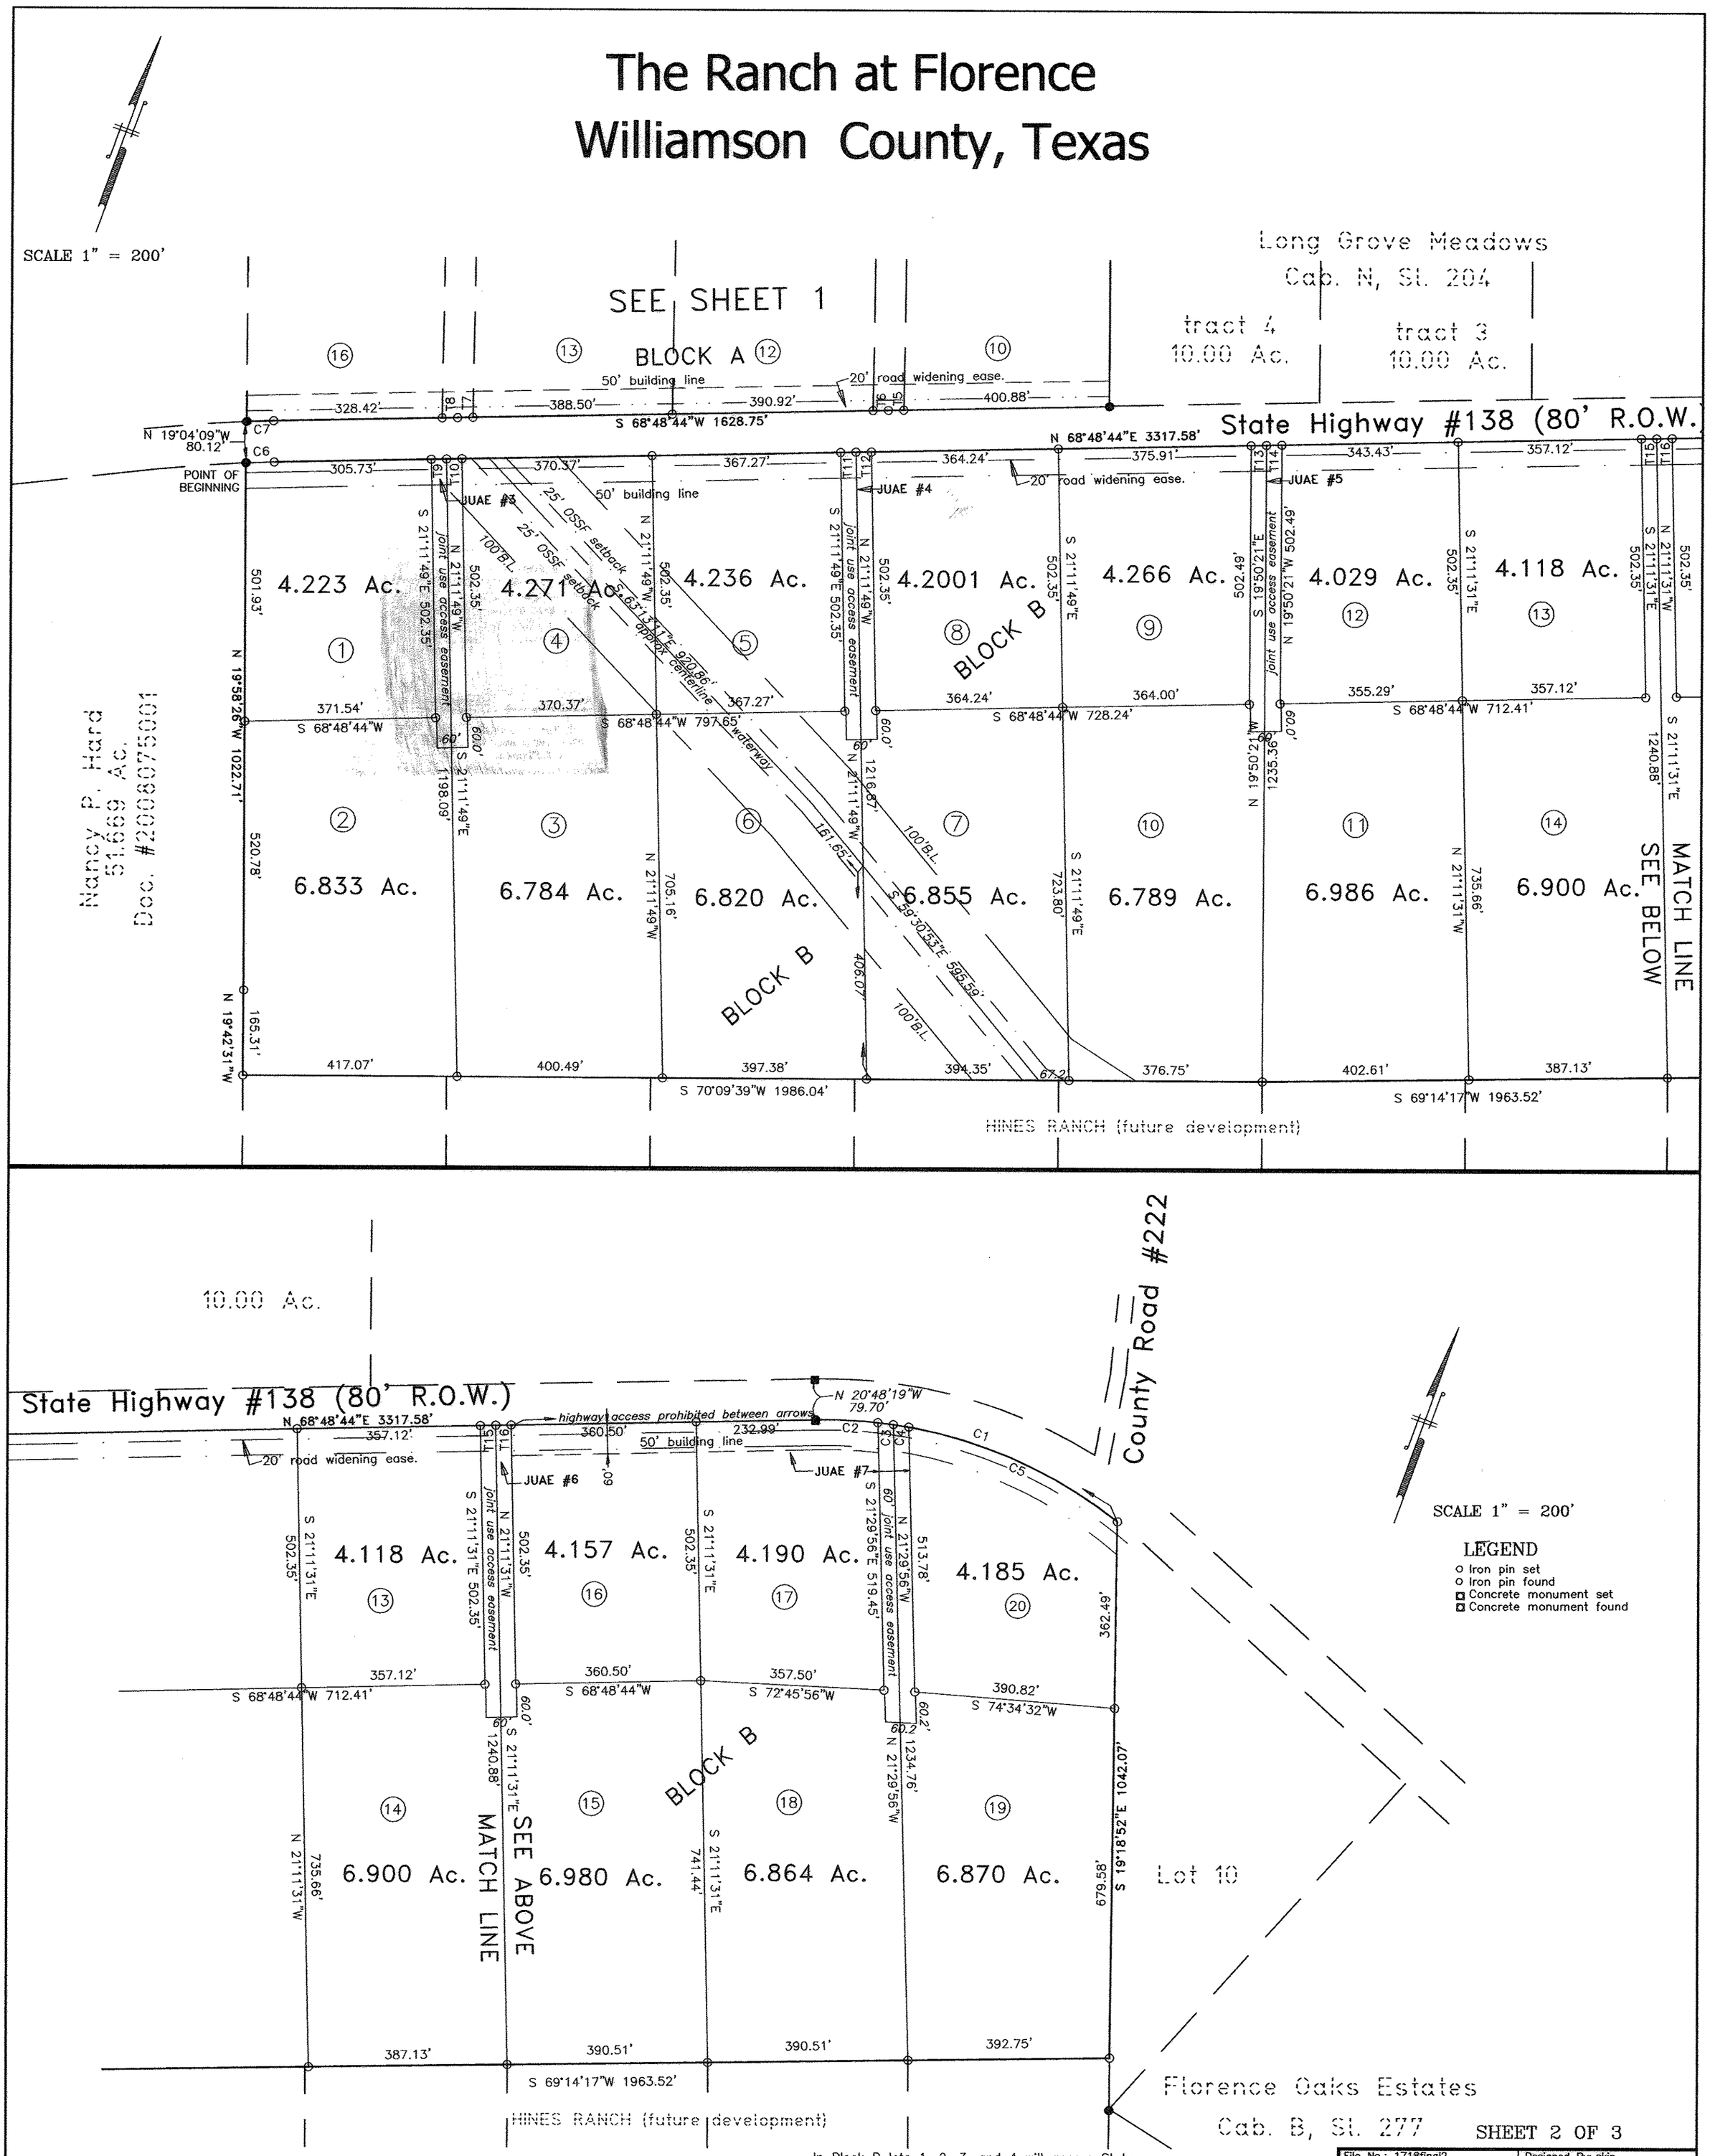

SHEET 2 OF 3

Curve	Radius	Length	Delta	Chord	Chord Bear.
C1	914.93'	632.89'	39°38'02"	620.35'	N 88°24'45" E
C2	914.93'	121.20'	7°35'23"	121.11'	N 72°23'25" E
C3	914.93'	30.35'	1°54'01"	30.34'	N 77°08'07" E
C4	914.93'	30.52'	1°54'40"	30.51'	N 79°02'27" E
C5	914.93'	450.84'	28°13'58"	446.29'	S 85°53'14" E
C6	2824.79'	55.10'	1°07'04"	55.10'	N 68°15'17" E
C7	2904.79'	52.14'	1°01'43"	52.14'	S 68°17'53" W

In Block B lots 1, 2, 3, and 4 will access State Highway #138 using JUAE #3

In Block B, lots 5, 6, 7, and 8 will access State Highway #138 using JUAE #4

In Block B, lots 9, 10, 11, and 12 will access State Highway #138 using JUAE #5

In Block B, lots 13, 14, 15, and 16 will access State Highway #138 using JUAE #6

In Block B, lots 17, 18, 19, and 20 will access State Highway #138 using JUAE #6 and #7

© Austin Surveyors 2011

File No.: 1718final2	Designed By: skip
Job No.: 1718-388	Drawn By: skip
Date: June 2011	Checked By:
Scale: 1" = 200'	Revised: 08 Jul 11 comments

AUSTIN SURVEYORS
2105 Justin Lane #103
Austin, Texas 78757
512-454-6605