ATTACHMENT B

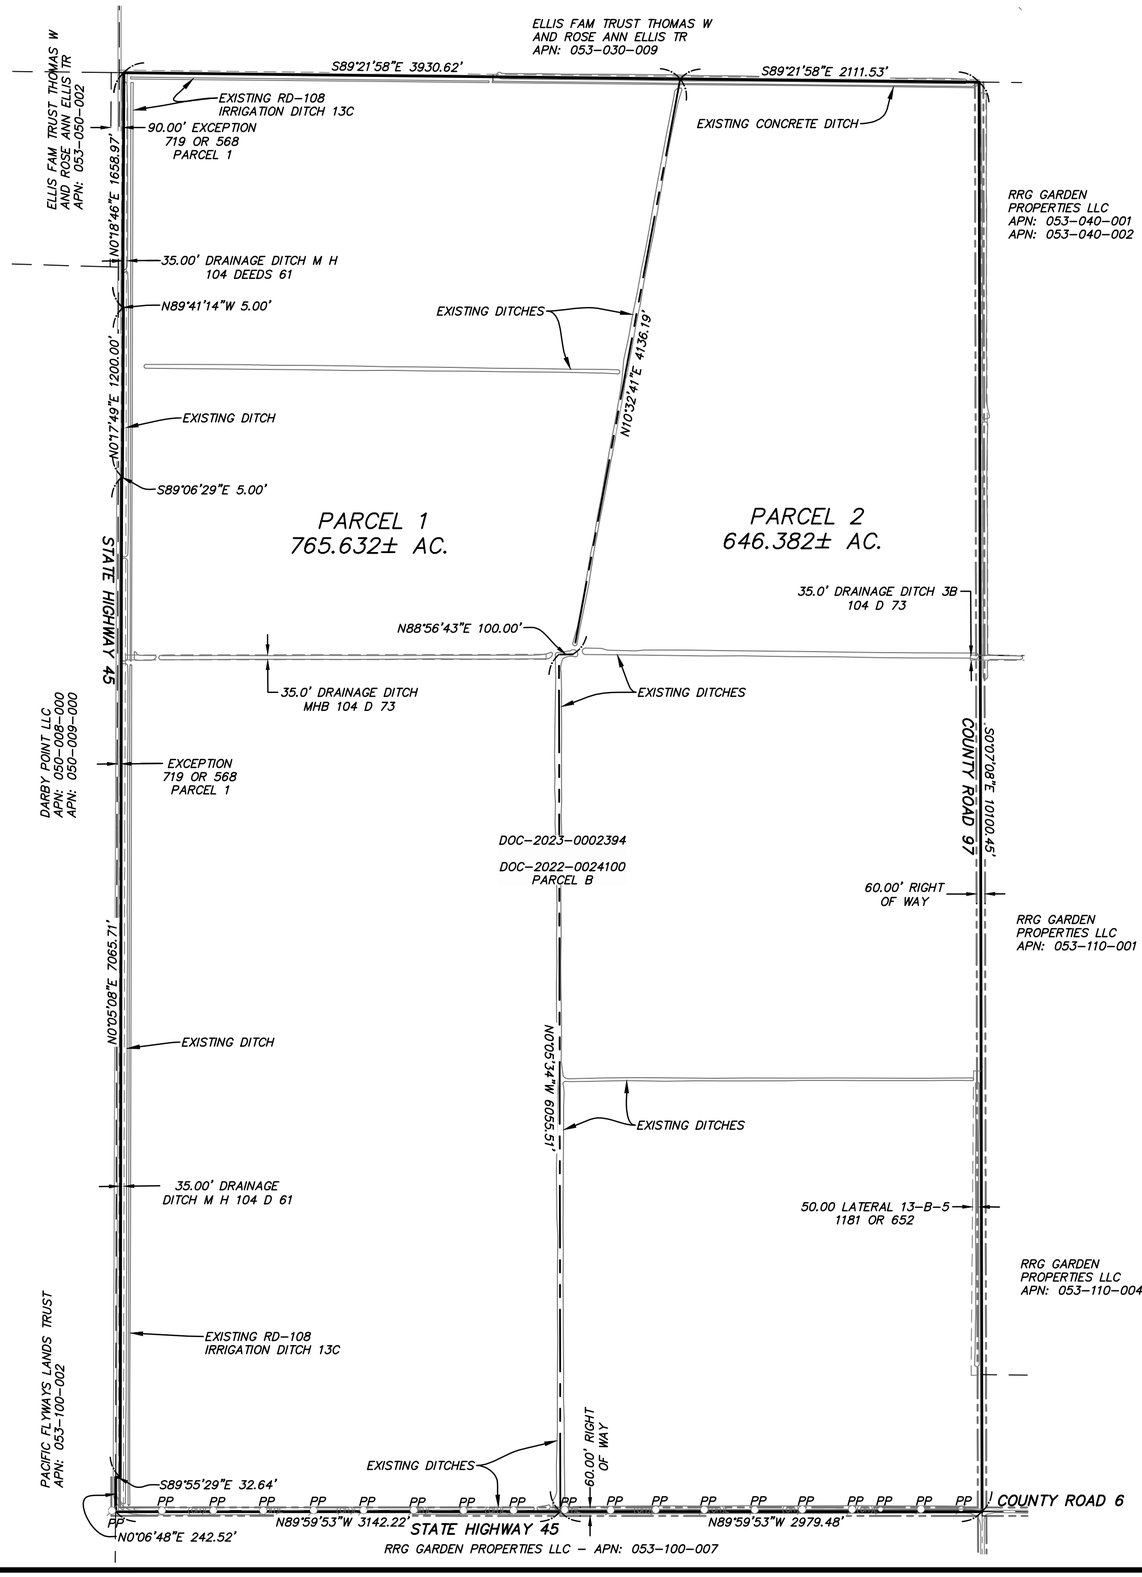

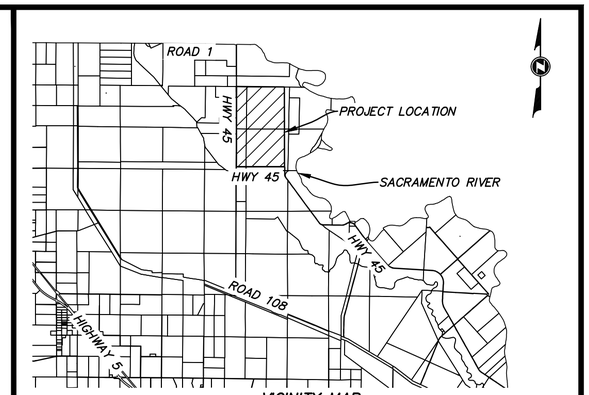

VICINITY MAP
NOT TO SCALE

LEGEND:

PP	–	POWER POLE
OR	–	OFFICIAL RECORDS
———	–	EXTERIOR PROPERTY LINE
— — —	–	PROPOSED PROPERTY LINE
———	–	DITCH TOP
——(OH)E——	–	OVERHEAD POWER LINE

0 350 700 1400
LM
SCALE: 1"=700'

OWNER/SUBDIVIDER:	FOUR CORNERS FARMLAND FUND YOLO LLC, A DELAWARE LLC 46 PLYMTON STREET, 4TH FLOOR BOSTON, MA 02118 PHONE: (515) 528-0520
ENGINEER/SURVEYOR:	LAUGENOUR AND MEIKLE CIVIL ENGINEERS 608 COURT STREET WOODLAND, CA. 95695 PHONE: (530) 662-1755
ASSESSOR'S NUMBER:	053-050-004, 053-050-005 (PORTION), 053-100-005, 053-100-006 (PORTION),
EXISTING USE:	AGRICULTURE
PROPOSED USE:	AGRICULTURE
EXISTING ZONING:	A-N
PROPOSED ZONING:	A-N
SEWER SERVICE:	NONE
DRAINAGE SERVICE:	OVERLAND TO EXISTING DITCHES
WATER SERVICE:	RECLAMATION DISTRICT 108 CANALS
ELECTRIC SERVICE:	PACIFIC GAS & ELECTRIC
GAS SERVICE:	NONE
TELEPHONE SERVICE:	AT&T
FLOOD ZONES:	06113C0150G, ZONE A
GROSS AREA:	1,412.014 ACRES±

LICENSED LAND SURVEYOR
MATTHEW K. SOUZA
L.S. 9215
STATE OF CALIFORNIA

TENTATIVE PARCEL MAP NO. 5237
FOR
FOUR CORNERS FARMLAND FUND YOLO LLC
BEING A PORTION OF SECTIONS 11 AND 14,
TOWNSHIP 12 NORTH, RANGE 2 EAST,
MOUNT DIABLO BASE AND MERIDIAN,
YOLO COUNTY, CALIFORNIA

LM LAUGENOUR AND MEIKLE
CIVIL ENGINEERING · LAND SURVEYING · PLANNING
608 COURT STREET, WOODLAND, CALIFORNIA 95695 · PHONE: (530) 662-1755
P.O. BOX 828, WOODLAND, CALIFORNIA 95776 · FAX: (530) 662-4602

SHEET 1 OF 1 JULY 17, 2023

#4250-2