1

CRISIS NOW Area and Square Footage

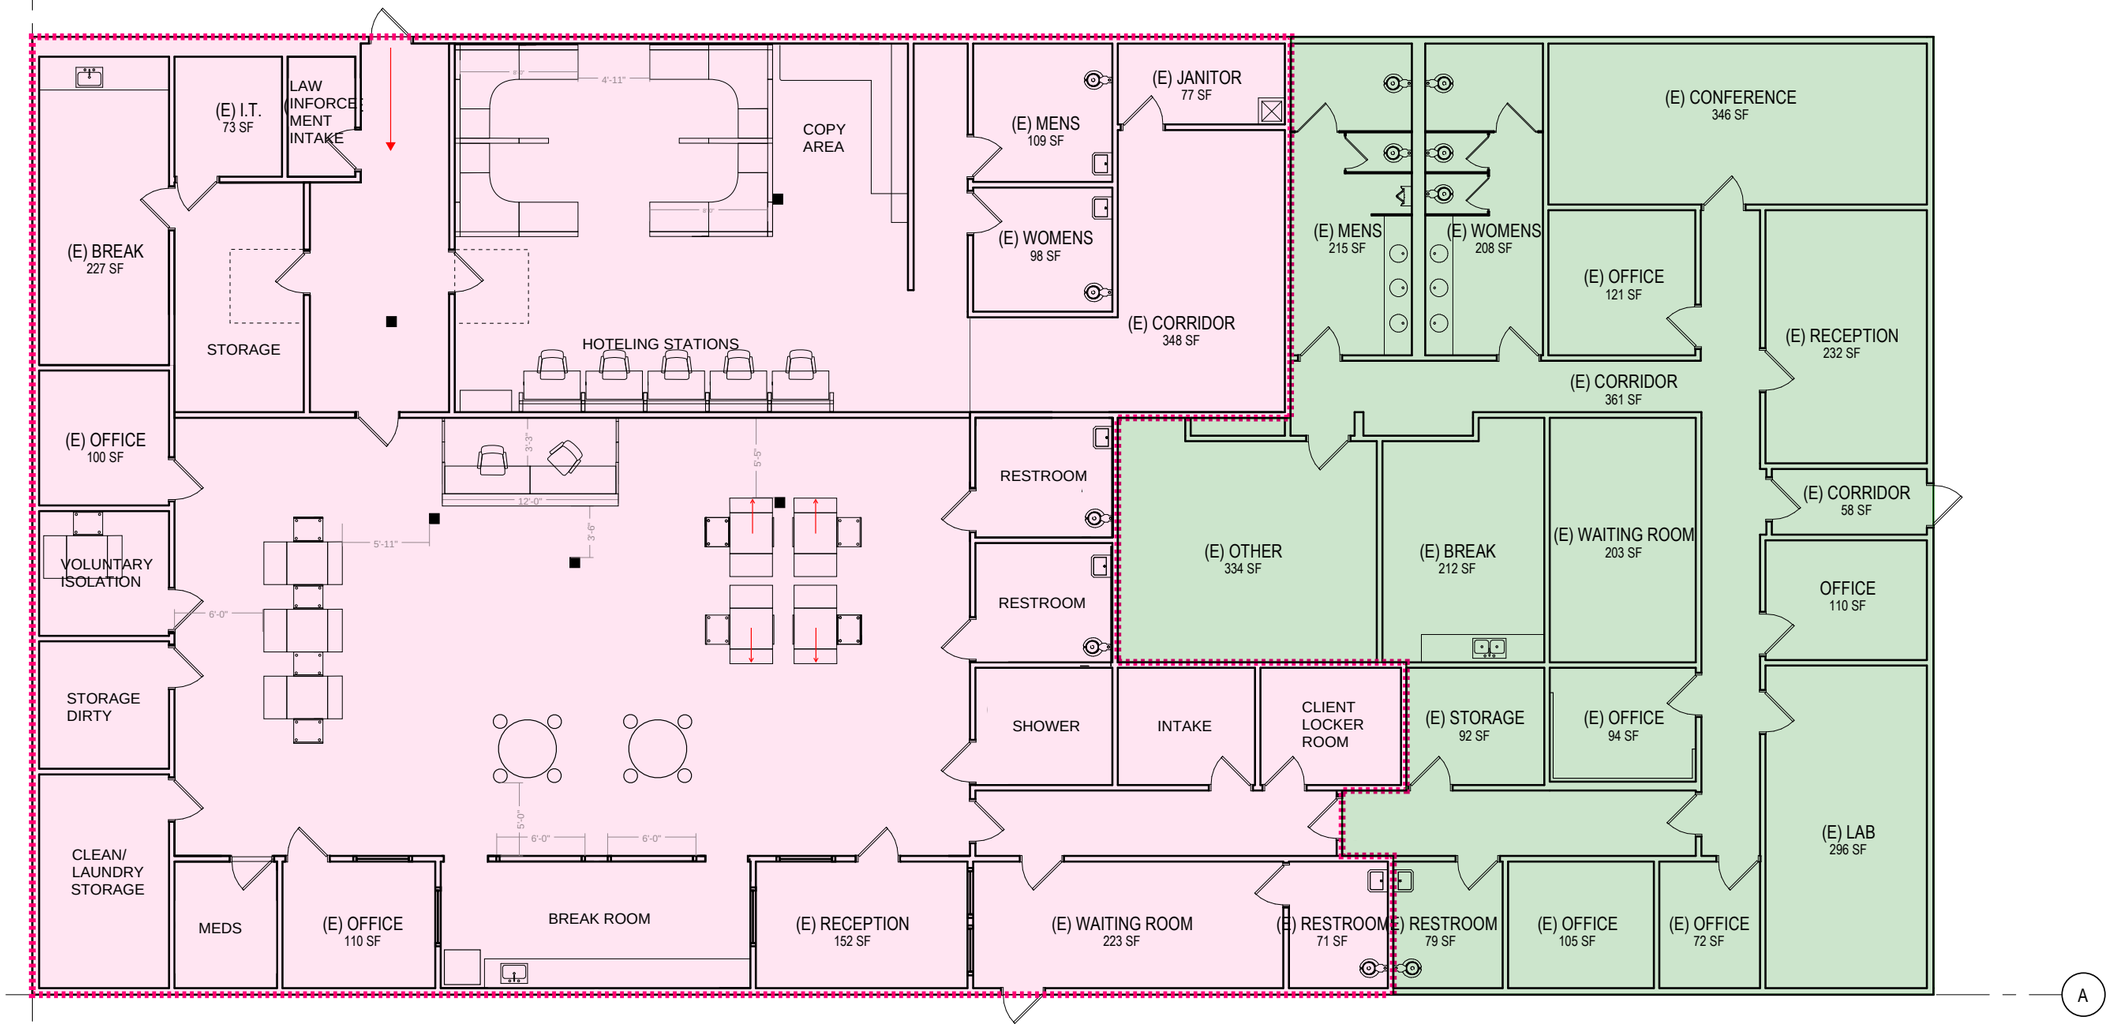

CRISIS NOW Proposed Area 5521 SQFT

Remaining Area 2889 SQFT

Probation Portables Total Square Footage 8410 SQFT

OWNER	PROJECT TITLE	PROJECT ADDRESS	SHEET TITLE	REVISION	DATE	DRAWN BY	SHEET NO.
Yolo County	Crisis Now	2780 E Gibson Rd Woodland, CA 95776					1 of 1