ATTACHMENT B

SITE PLAN
29371 Country Rd 12A Zamora, CA 95698
Parcel Information:
APN: 054-100-017-510 Lot Area: 77.5 Acres

Regulatory Compliance:
Driveway Approaches: Per current County Improvement Standards for County and State maintained roads.
Address Display: Adheres to display requirements of the California Fire Code.

Co-Located Site Licensee:
WW = White Wolf Farms Inc.
MG = Miranda Gardens
TL = Till Land, LLC
Parking areas = 10 spaces
Total cannabis use area is approximately 18.3 acres
Total of approximately 59.2 acres not in cannabis use
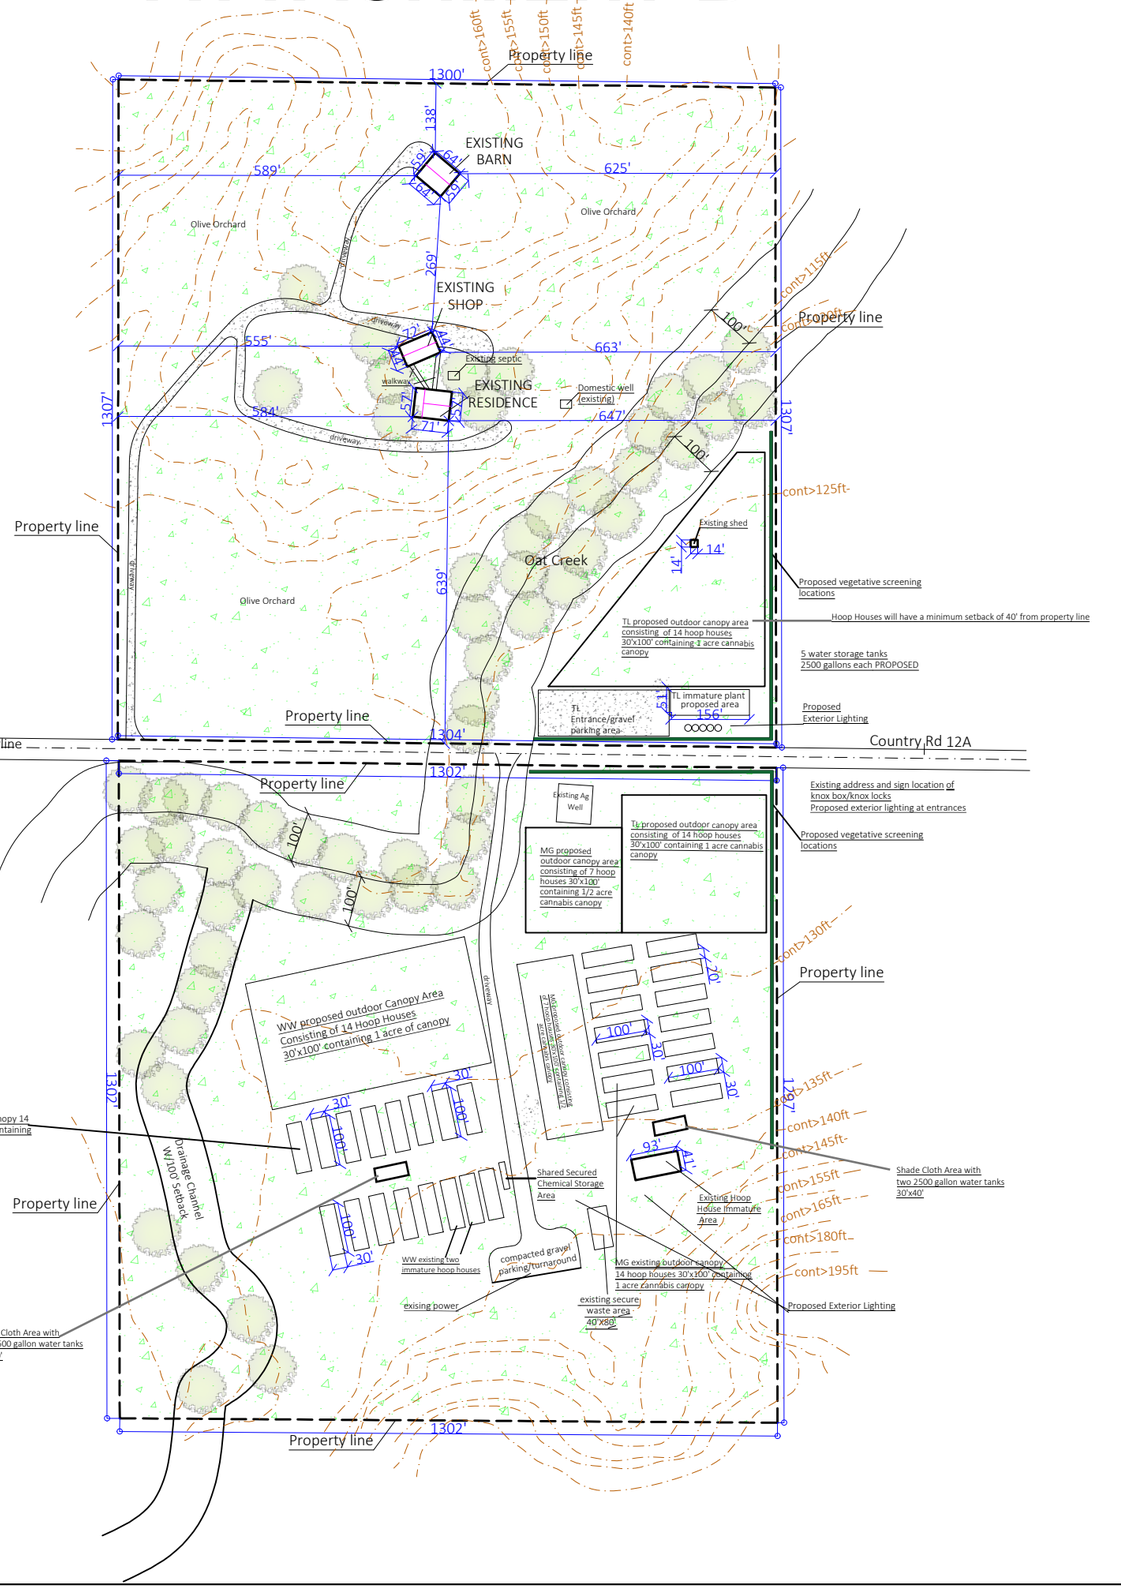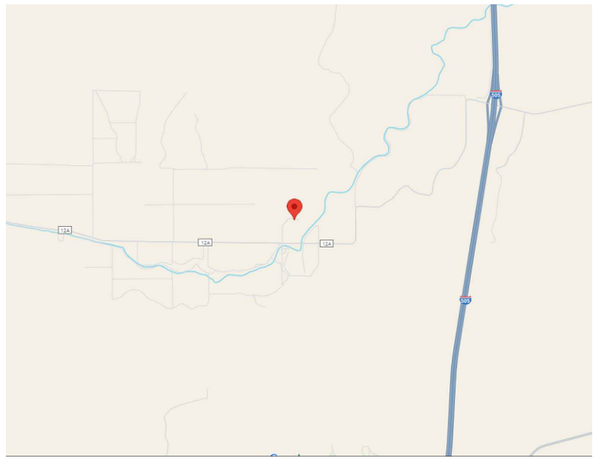
Prepared By:
PrecisionPro Advisors, LLC
1401 21ST ST STE R
SACRAMENTO, CA 95811
(707) 499-0840
V5 05.06.24